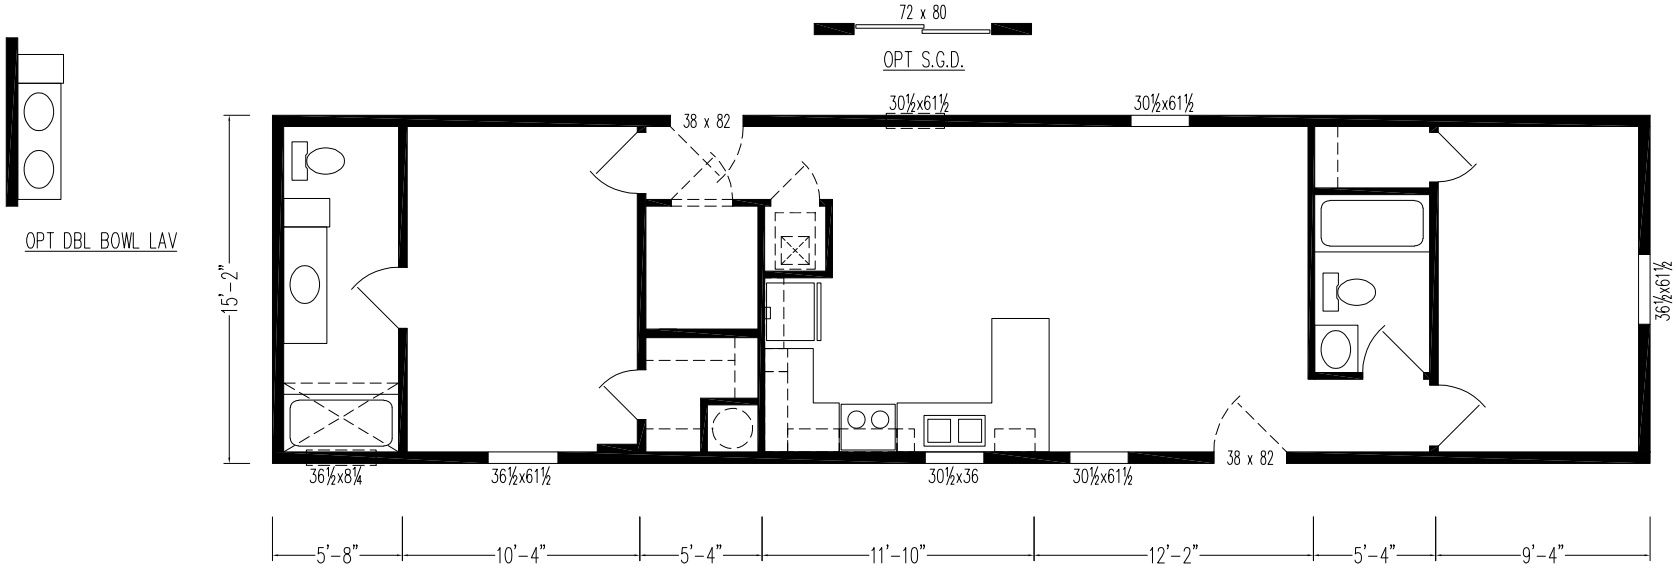


DIVISIONS		
X	231	SUGARCREEK
	233	ARKANSAS CITY
	235	SAN JACINTO
	237	WOODLAND
	239	OCALA
	241	LEOLA
	243	LANCASTER
	245	McMINNVILLE


REVISIONS

BOX LENGTH	DESCRIPTION
60'-0"	6016-2CK-2B

SKYLINE

DRAWN BY: KS	WIND ZONE 15#
DATE: 01/23/2025	ROOF ZONE S,M,N
SHEET _____ OF _____	
DRAWING NUMBER	
16-03549-06Q	


C817 - COMMUNITY SERIES REWORK

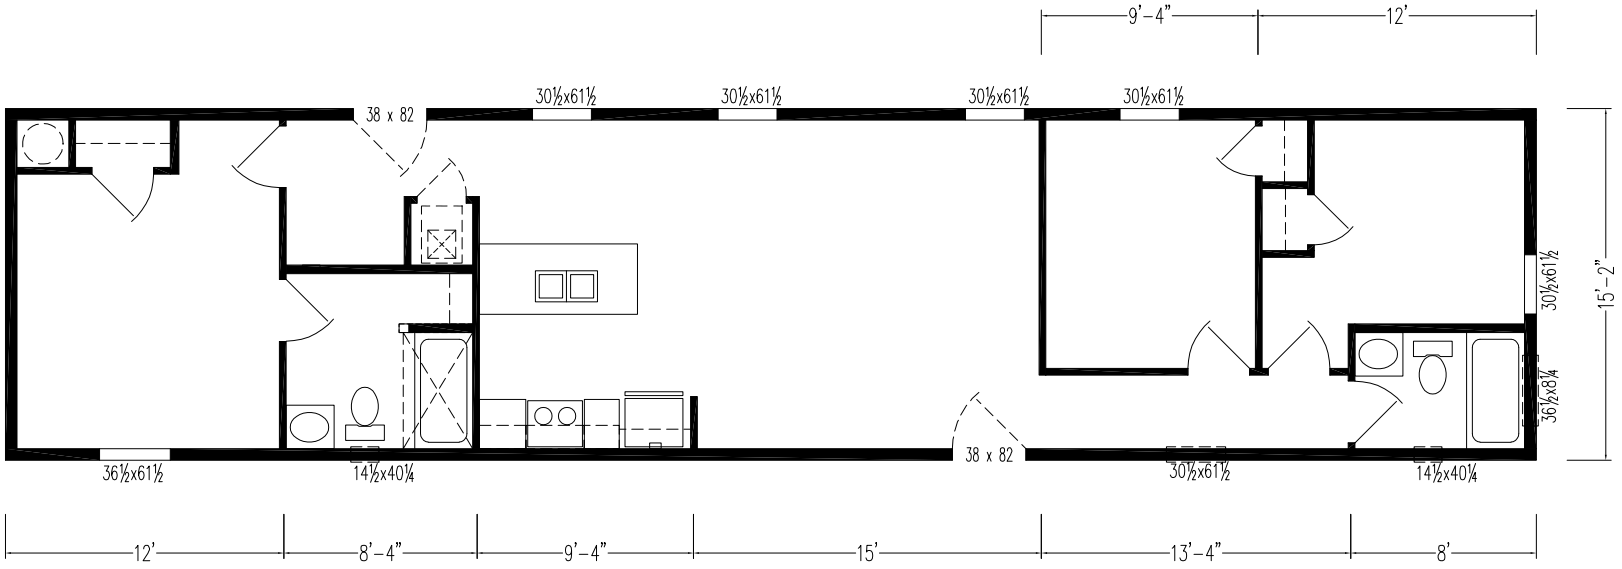

DIVISIONS			REVISIONS						
X	231	SUGARCREEK							
	233	ARKANSAS CITY							
	235	SAN JACINTO							
	237	WOODLAND							
	239	OCALA							
	241	LEOLA							
	243	LANCASTER	BOX LENGTH		DESCRIPTION				
	245	McMINNVILLE	66'-0"		6616-3CK-2B				

SKYLINE

DRAWN BY: PJM	WIND ZONE
DATE: 06/03/2026	ROOF ZONE
SHEET 1 OF 1	
DRAWING NUMBER *	
66x16 Community Series	

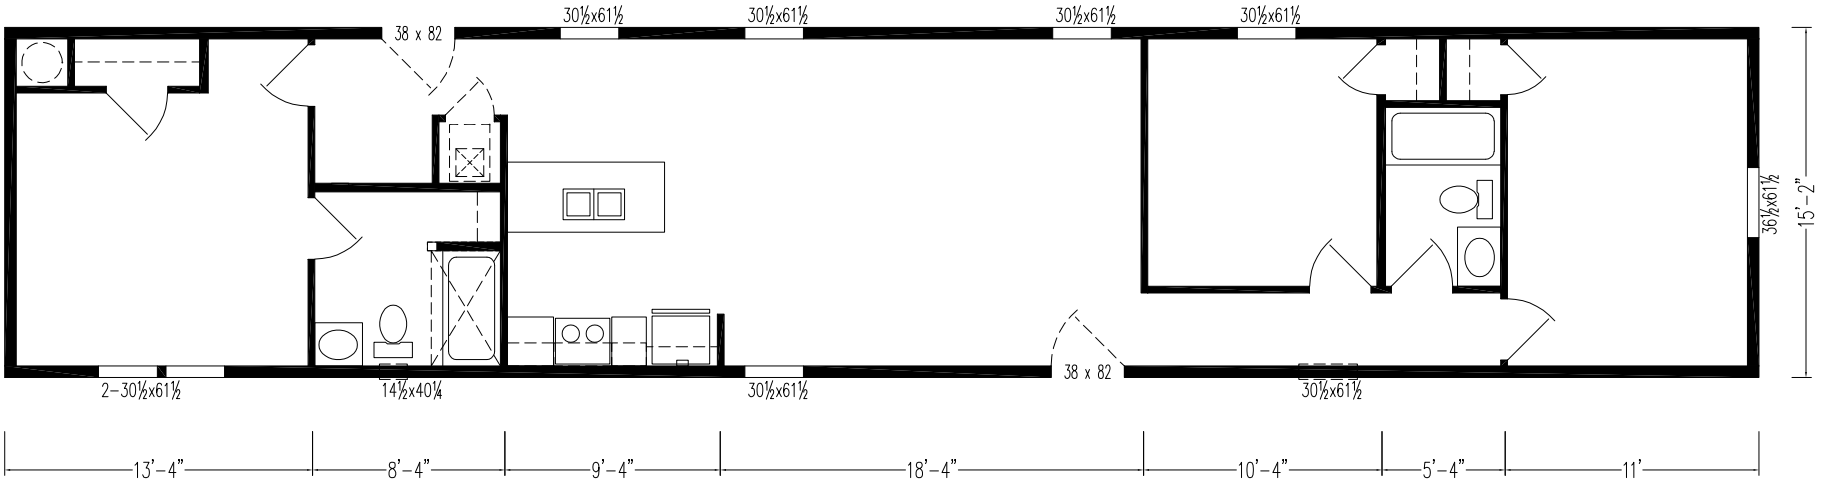

DIVISIONS		REVISIONS			
X	231 SUGARCREEK				
	233 ARKANSAS CITY				
	235 SAN JACINTO				
	237 WOODLAND				
	239 OCALA				
	241 LEOLA				
	243 LANCASTER	BOX LENGTH	DESCRIPTION		
	245 McMINNVILLE	76'-0"	7616-3CK-2B		

SKYLINE

DRAWN BY: PJM	WIND ZONE
DATE: 06/03/2026	ROOF ZONE
SHEET 1 OF 1	
DRAWING NUMBER *	
76x16 Community Series	